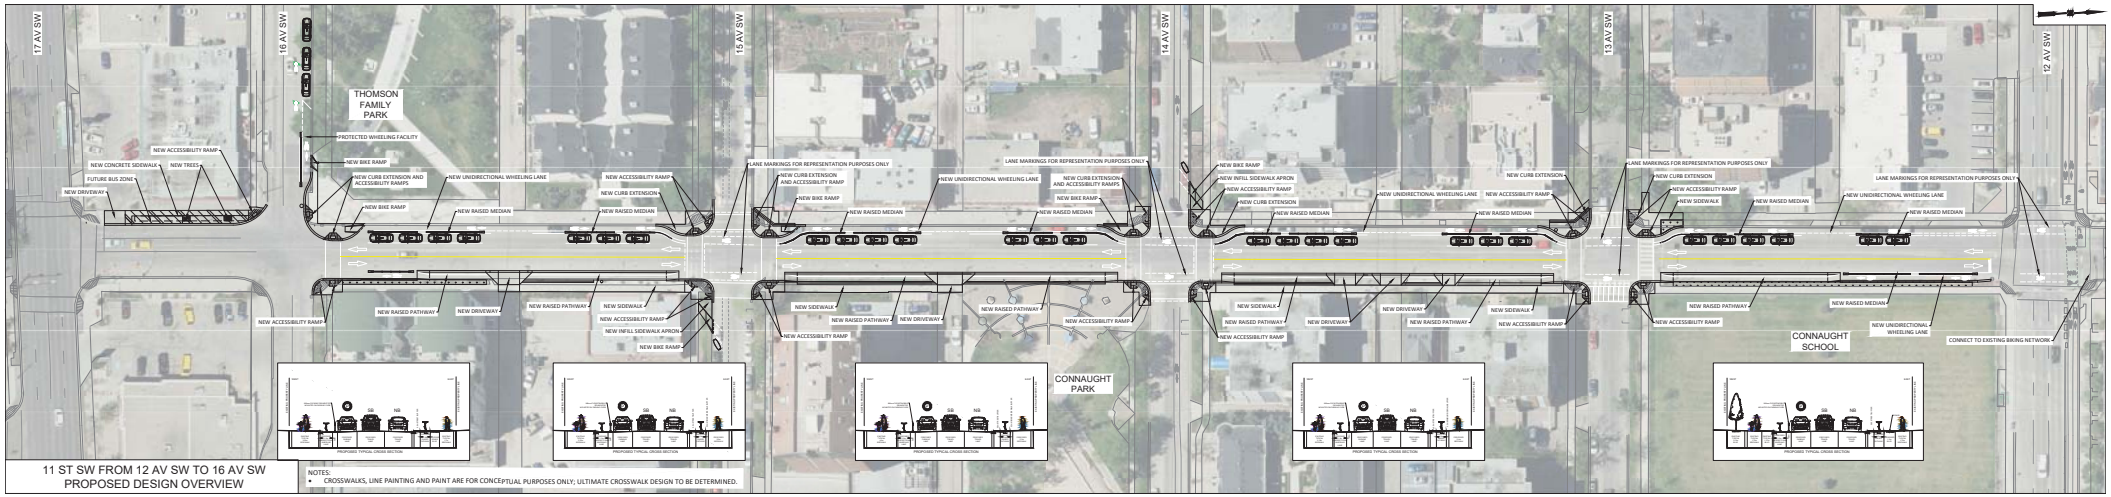

11 ST SW FROM 12 AV SW TO 16 AV SW
PROPOSED DESIGN OVERVIEW

NOTES:

- CROSSWALKS, LINE PAINTING AND PAINT ARE FOR CONCEPTUAL PURPOSES ONLY; ULTIMATE CROSSWALK DESIGN TO BE DETERMINED.