SHAGANAPPI TRAIL CORRIDOR STUDY
40 AVENUE NW TO CROWCHILD TRAIL NW
CONCEPT 'C'
HOV WITH ONE-WAY CYCLE TRACKS

NOVEMBER 2013 COMMUNITY CONVERSATION

THE CITY OF CALGARY
TRANSPORTATION PLANNING

ISL Engineering and Land Services

PRELIMINARY

FOR DISCUSSION ONLY
SUBJECT TO REVISION

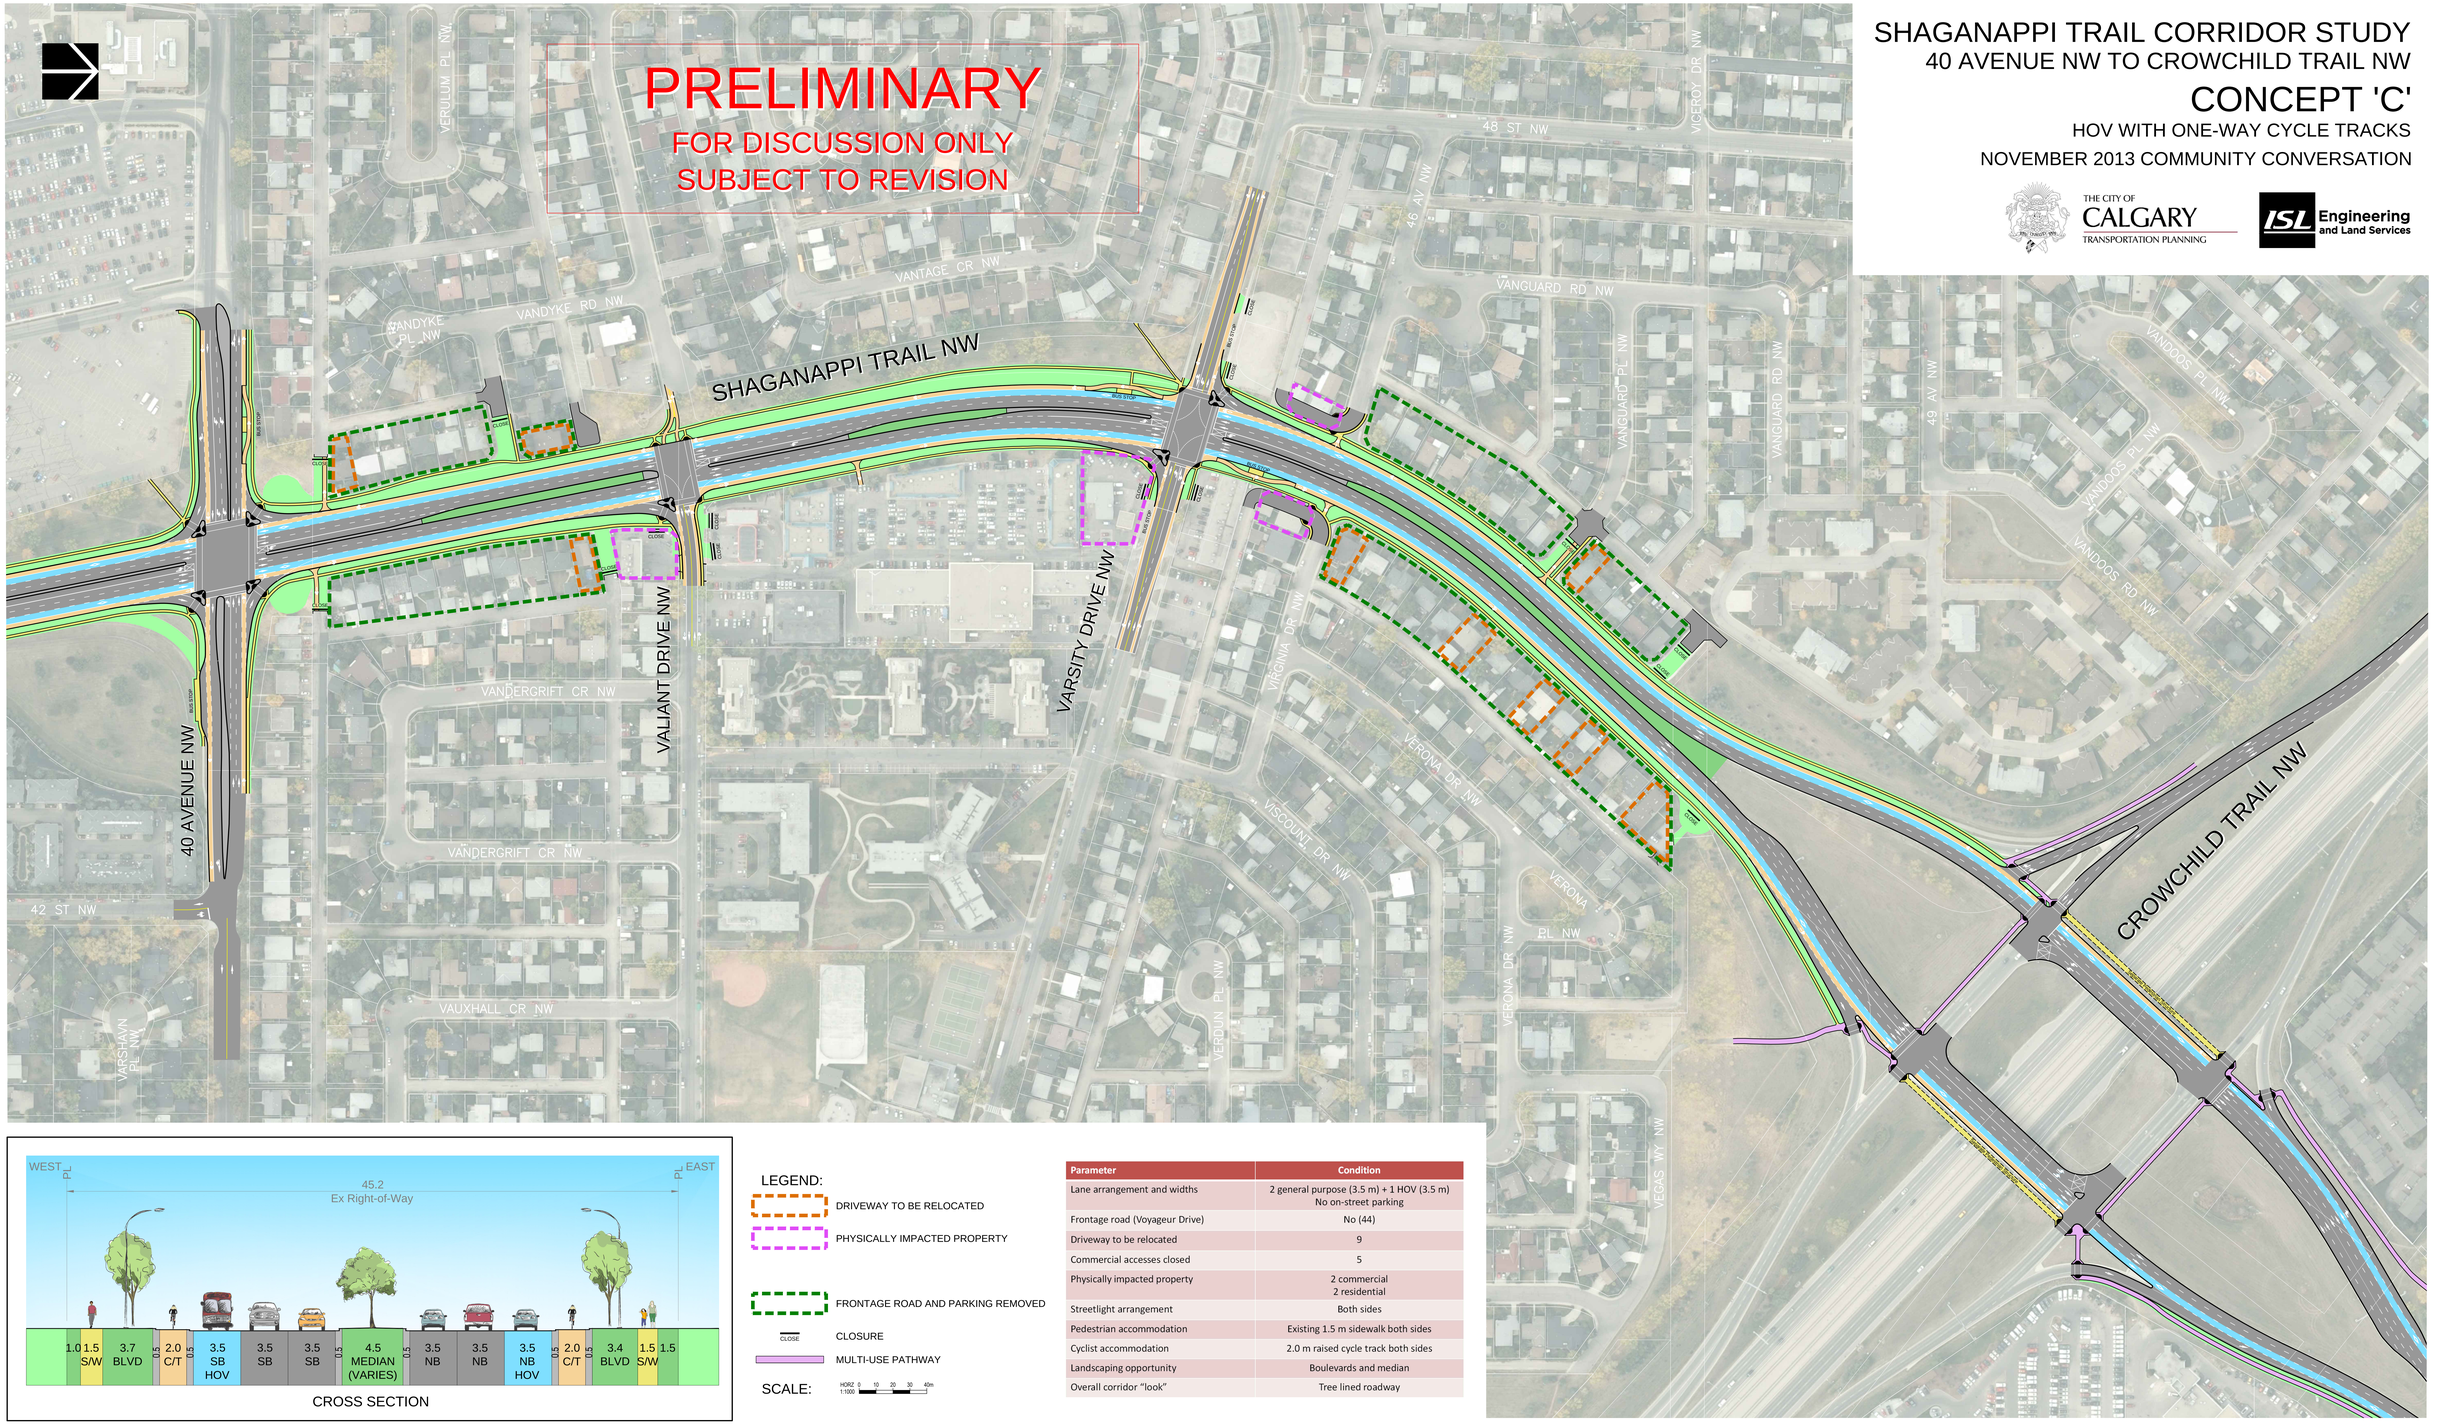

CROSS SECTION

LEGEND:

- DRIVEWAY TO BE RELOCATED
- PHYSICALLY IMPACTED PROPERTY
- FRONTAGE ROAD AND PARKING REMOVED
- CLOSURE
- MULTI-USE PATHWAY

SCALE: HORZ 1:1000 0 10 20 30 40m

Parameter	Condition
Lane arrangement and widths	2 general purpose (3.5 m) + 1 HOV (3.5 m) No on-street parking
Frontage road (Voyageur Drive)	No (44)
Driveway to be relocated	9
Commercial accesses closed	5
Physically impacted property	2 commercial 2 residential
Streetlight arrangement	Both sides
Pedestrian accommodation	Existing 1.5 m sidewalk both sides
Cyclist accommodation	2.0 m raised cycle track both sides
Landscaping opportunity	Boulevards and median
Overall corridor "look"	Tree lined roadway